1. 切勿以比例量度图纸，一切以标注尺寸为准
1.Do Not Scale Drawings,Use Figured Dimensions Only

2. 本图须加盖有效版本章,否则一律无效
2.This drawing is valid only if with corresponding edition stamp

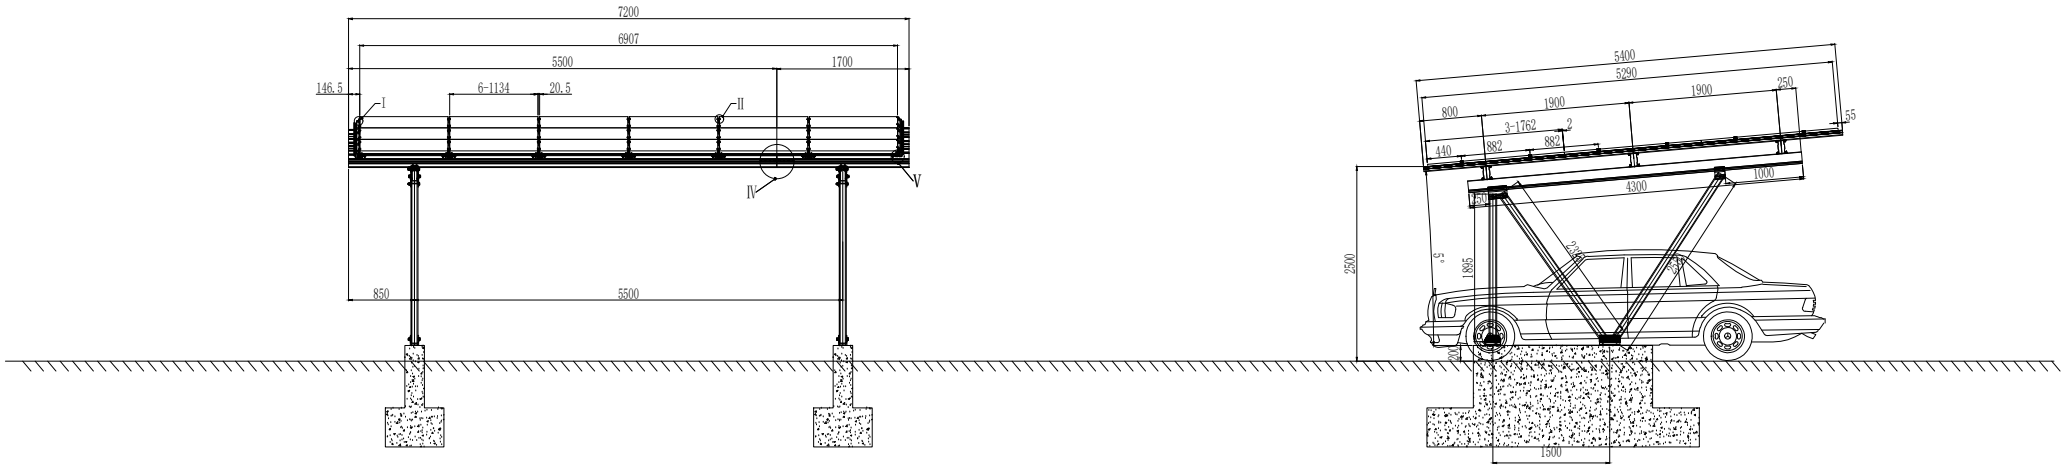

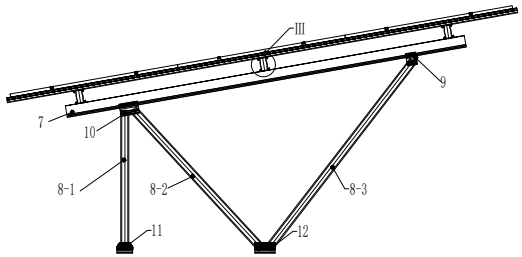

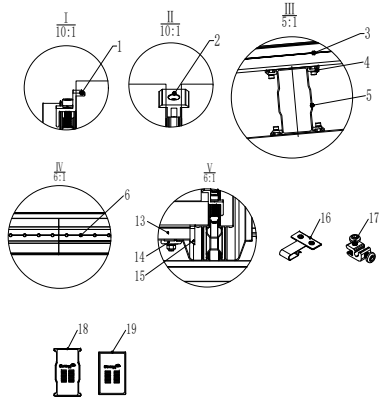

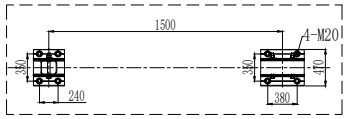

A: Location planning of anchor-plate 2:1

1.Tilt angle：5°
2.Module：1762x1134x30
3.Panels of one unit：3x6=18
4.Qty of unit: 50
5.Wind Speed: 34 m/s
6.Snow Load: 0.7 KN/m2
7.Span: 5500 mm
8.This design does not contain embedded fasteners

Item	BarCode/Part No.	Dwg No.	Part Name	Spec.	Material	Qty	Weight:kg	Remark
1-22	CAP-G/SDII/150		PV-ezRack ezShade II, Cap for Girder 150	96*151*17	PA6+GF20%+UV0.5%	4		
1-21	CAP-R/SDII/168		PV-ezRack ezShade II, Cap for Rail 168	96*169*17	PA6+GF20%+UV0.5%	6		
1-20	EZ-GL-B		PV-ezRack Grounding Lug for SolarMatrix Pro B-Shape Rail			7		
1-19	GC-LSR		PV-ezRack Grounding Clip for LS-Rail			36		
1-18	RR-GU/SDII/22		PV-ezRack ezShade II, Rubber ring for Gutter 22	92.4*24.5*8	EPDM	48		
1-17	C-SDII/50/35		PV-ezRack ezShade II, Corrugated Clamp	L50	AL/6005-T5	48		
1-16	GU-SDII/22/1087		PV-ezRack ezShade II, Gutter 22*1087	L1087	AL/6005-T5	24		
1-15	BA-SDII/280		PV-ezRack ezShade II, H Joint 280	L280	AL/6005-T5	2		
1-14	BA-SDII/200		PV-ezRack ezShade II, H Joint 240	L200	AL/6005-T5	2		
1-13	HJ-SDII/158/240		PV-ezRack ezShade II, H Joint 240	L240	AL/6005-T5	2		
1-12	HJ-SDII/158/130		PV-ezRack ezShade II, H Joint 130	L130	AL/6005-T5	2		
1-11	RT-100/90/2550		Rectangular Tube 100*90*2550	L2550	AL/6005-T5	2		
1-10	RT-100/90/2325		Rectangular Tube 100*90*2325	L2325	AL/6005-T5	2		
1-9	RT-100/90/1895		Rectangular Tube 100*90*1895	L1895	AL/6005-T5	2		
1-8	G-SDII/150/4300		PV-ezRack ezShade II, Girder 150*4300	L4300	AL/6005-T5	2		
1-7	SP-SDII/R/168		PV-ezRack ezShade II, Splice for Rail 168	L500	AL/6005-T5	3		
1-6	R-SDII/168/1700		PV-ezRack ezShade II, Rail 168*1700	L1700	AL/6005-T5	3		
1-5	R-SDII/168/5500		PV-ezRack ezShade II, Rail 168*5500	L5500	AL/6005-T5	3		
1-4	ER-RC-T/W		PV-ezRack Rail Clamp for T-Rail with W module	L50	AL/6005-T5	66		
1-3	R-SDII/60/5400		PV-ezRack ezShade II, Rail 60*5400mm	L5400	AL/6005-T5	7		
1-2	ER-ICII-W30/32		PV-ezRack Module Inter Clamp II, for Frame Height 30-32mm with W module	L40	AL/6005-T5	30		
1-1	ER-EC-W30/OM		PV-ezRack LS Module End Clamp, for Frame Height 30mm with W module	L40	AL/6005-T5	12		

Item	Mark	Alter No.	Modify The Content	Sign	Date

	Appv'D	Chk'D	STD	Proofread	Design
Sign					
Date					

REVISION	V1.0	GROUP	ezShade II
Clenergy (Xiamen) technology co. ,ltd.			
Title	Ireland Carport 50 Kits	BarCode	
Material		Weight	
Dwg No	DFG23EU51447-01DW01		
Scale		Qty	
共 张 第 页		View	